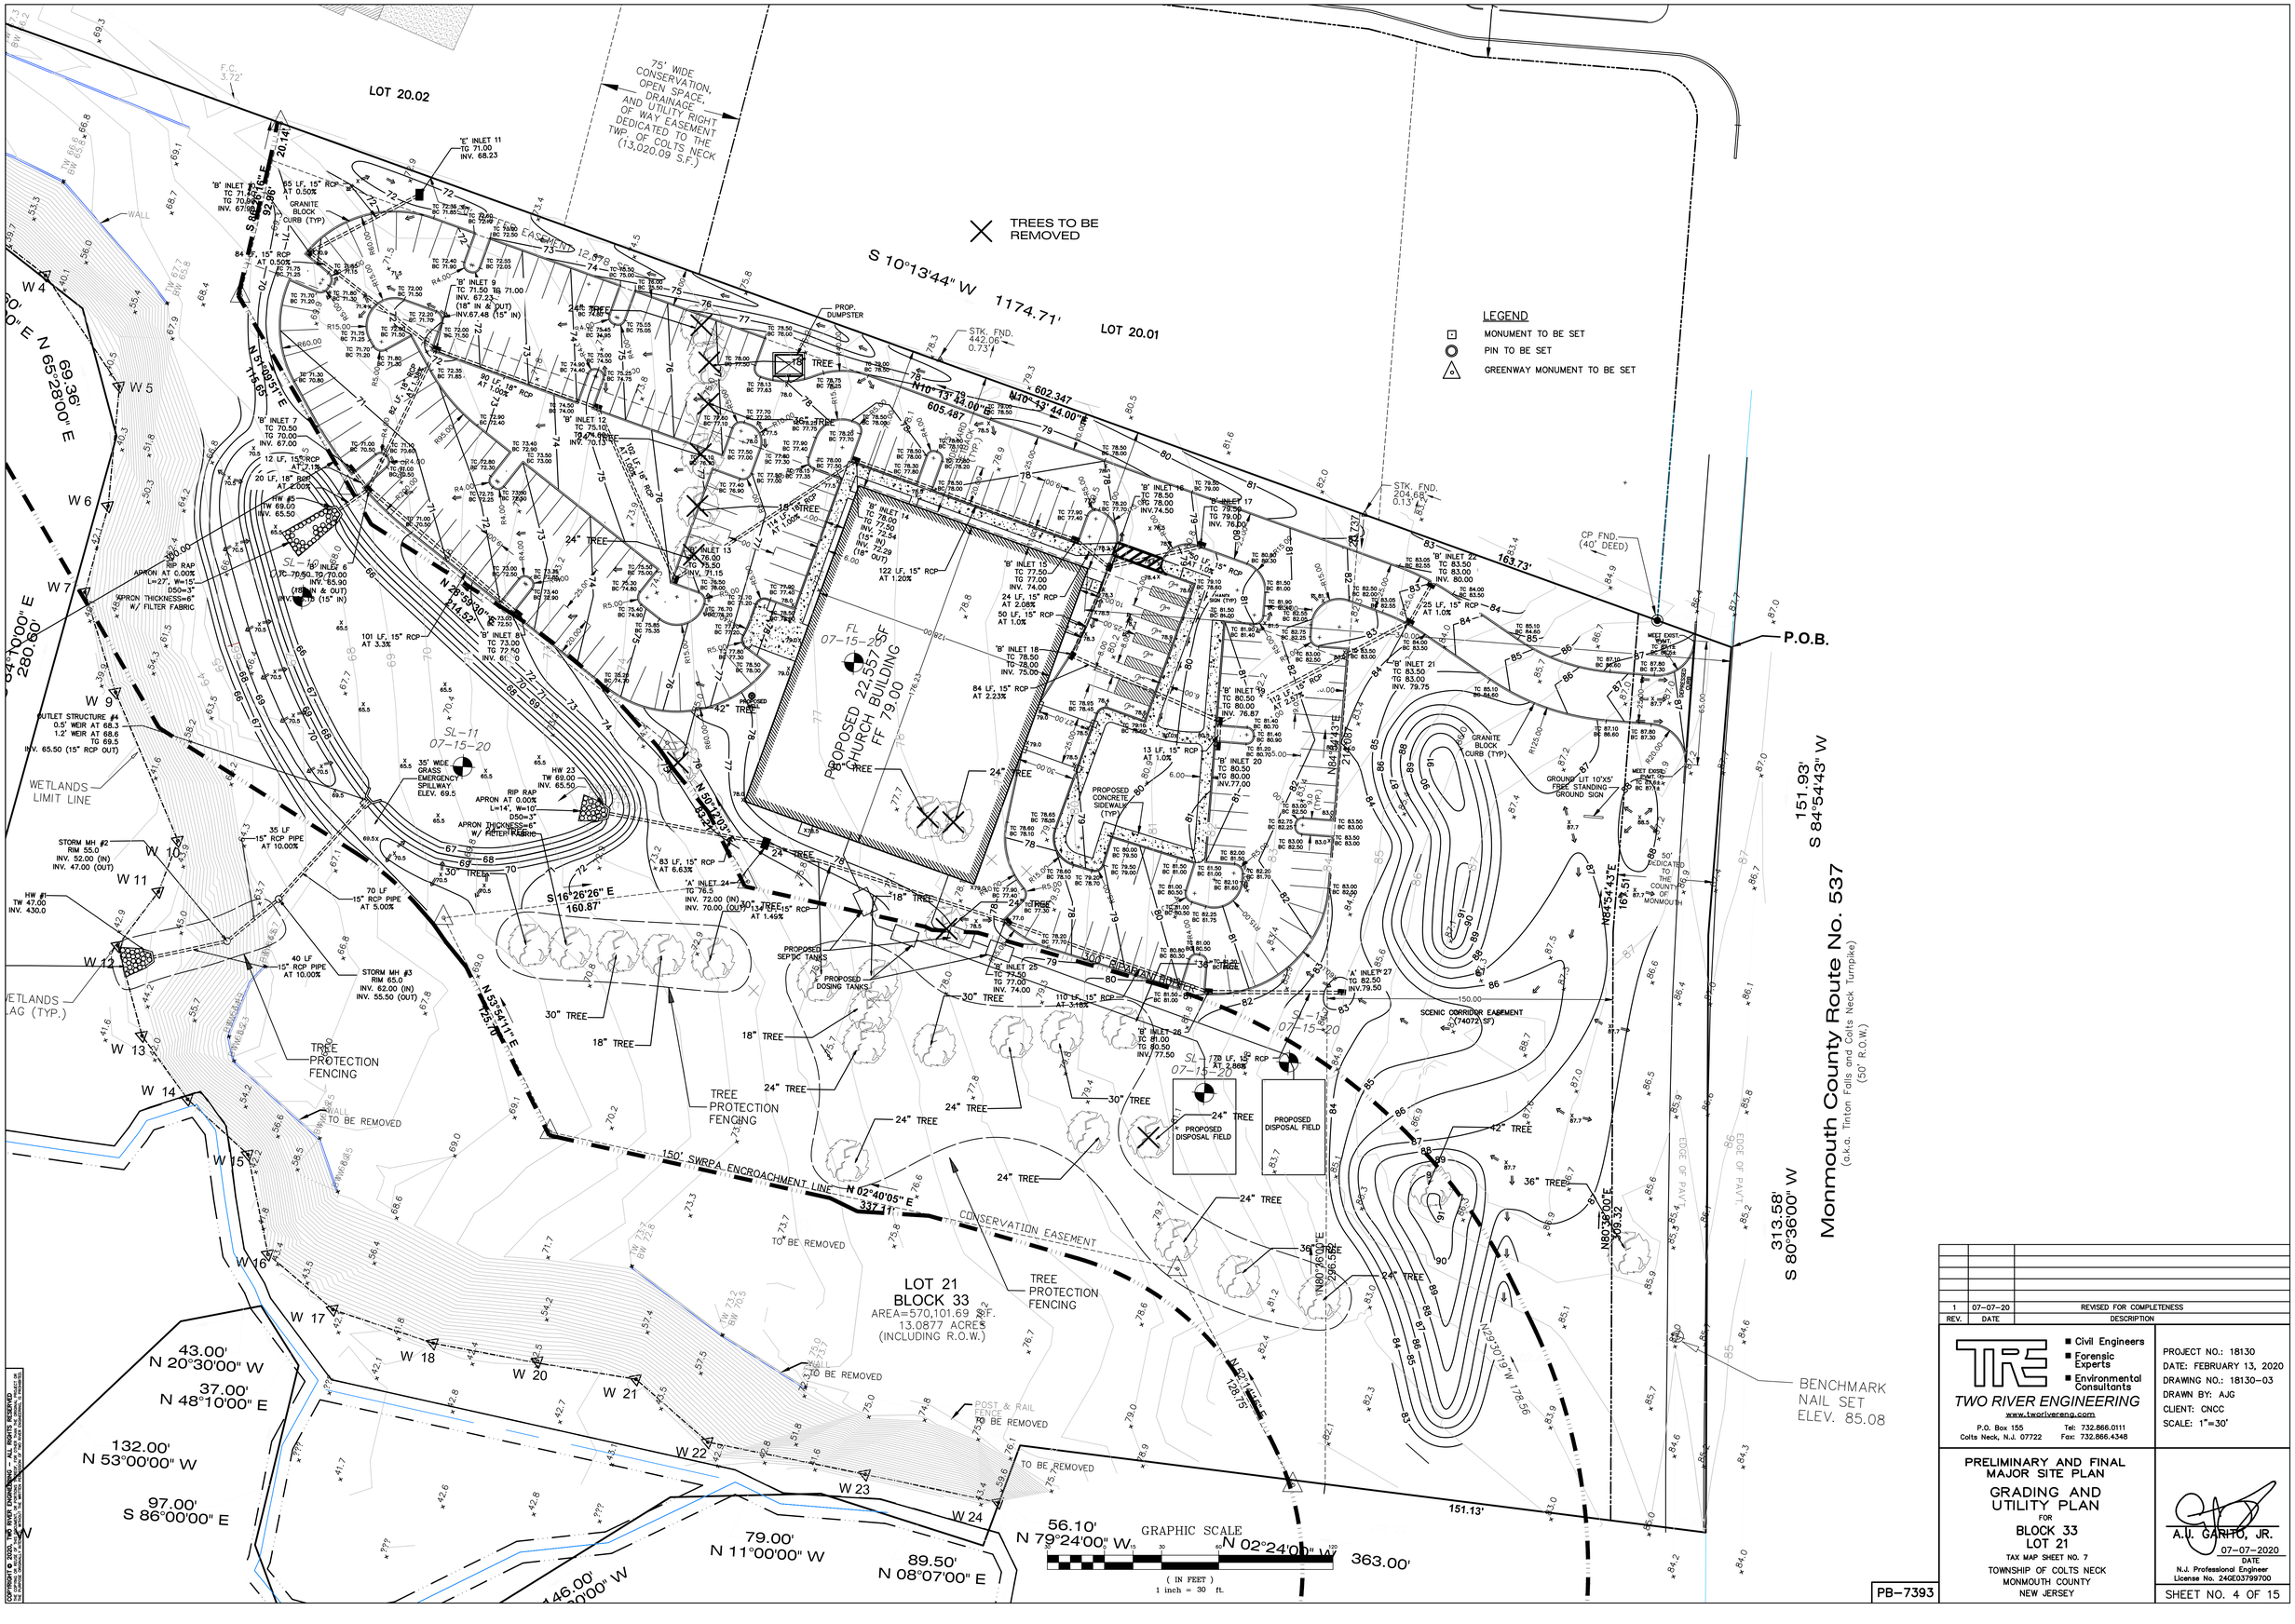

REV.	DATE	DESCRIPTION
1	07-07-20	REVISED FOR COMPLETENESS

TWO RIVER ENGINEERING
www.tworivereng.com
P.O. Box 155
Colts Neck, N.J. 07722
Tel: 732.866.0111
Fax: 732.866.4348

- Civil Engineers
- Forensic Experts
- Environmental Consultants

PROJECT NO.: 18130
DATE: FEBRUARY 13, 2020
DRAWING NO.: 18130-03
DRAWN BY: AJG
CLIENT: CNCC
SCALE: 1"=30'

PRELIMINARY AND FINAL MAJOR SITE PLAN

GRADING AND UTILITY PLAN
FOR
BLOCK 33
LOT 21
TAX MAP SHEET NO. 7
TOWNSHIP OF COLTS NECK
MONMOUTH COUNTY
NEW JERSEY

A.J. GARITO, JR.
07-07-2020
DATE
N.J. Professional Engineer
License No. 24GE03799700

PB-7393

SHEET NO. 4 OF 15