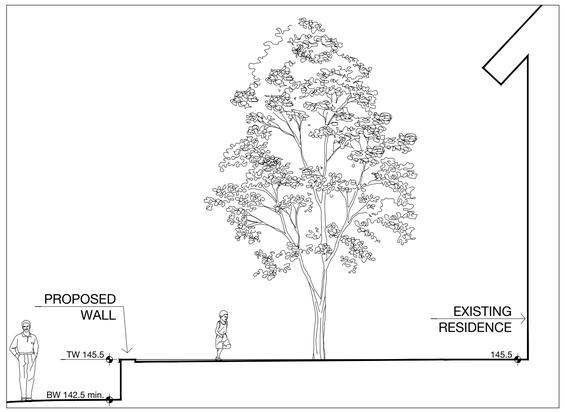

1 ENTRY WALL SECTION
3/16" = 1'-0"

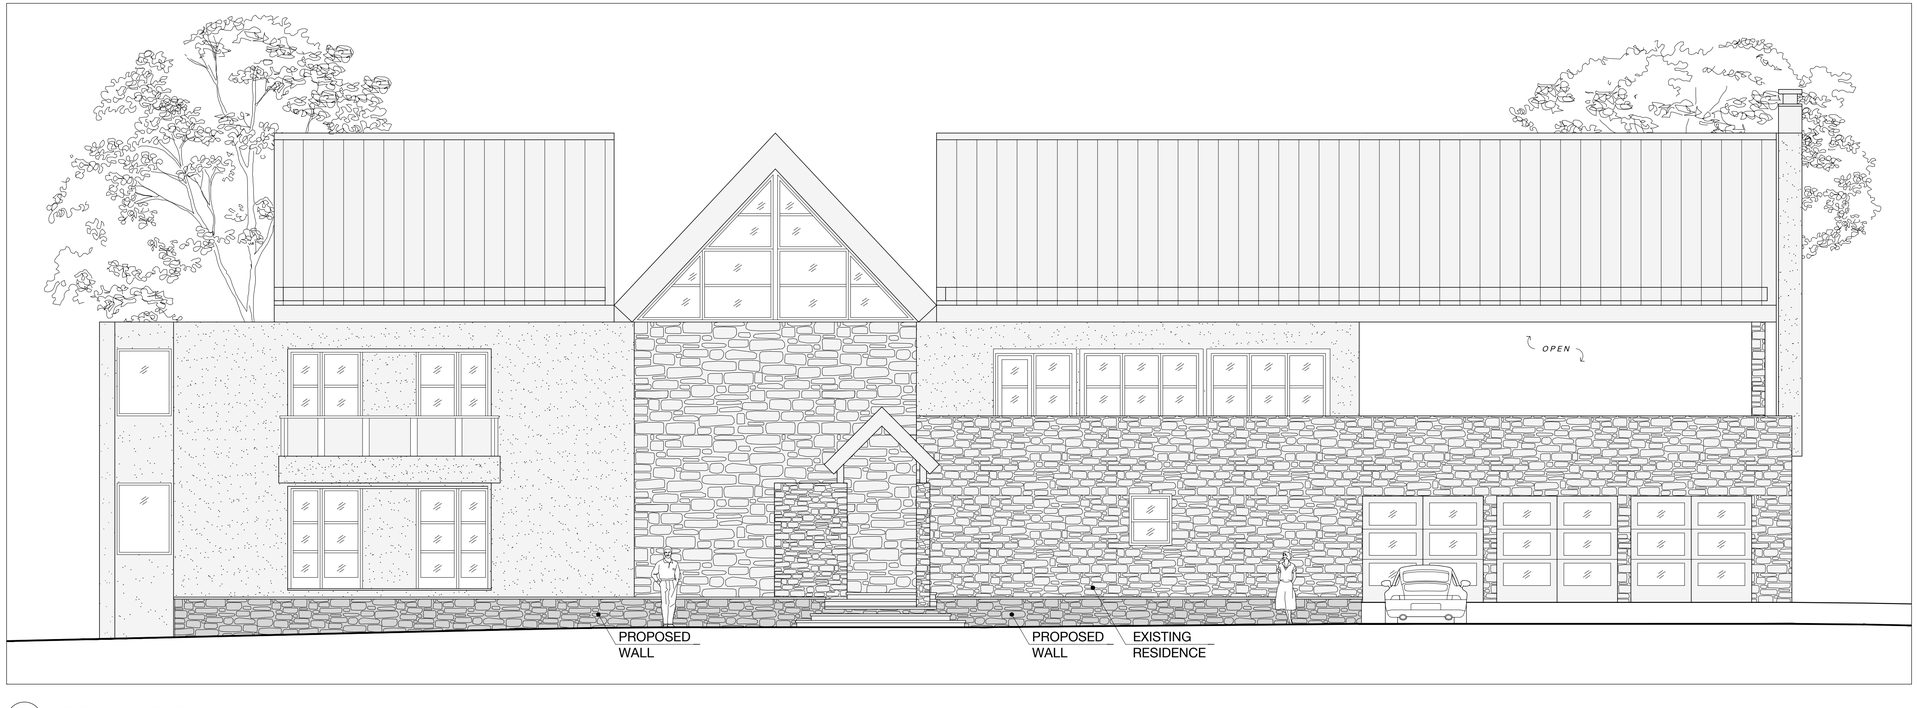

2 ENTRY WALL ELEVATION
3/16" = 1'-0"

STEVEN R. KROG
LANDSCAPE ARCHITECT, P.C.

19 HARRIS PARK
RED BANK, NJ
07701

914.672.2581

www.stevenkrog.com

PRINTS NOT VALID WITHOUT
ORIGINAL SIGNATURE AND SEAL

STEVEN R. KROG
LICENSED LANDSCAPE ARCHITECT
N.J. LICENSE #21AS-00031600

DeCARLO RESIDENCE

25 CLOVER HILL LANE
COLTS NECK, NEW JERSEY

ZONE A-1
LOT 20, BLOCK 2
MONMOUTH COUNTY

	REVISIONS	DATE

JULY 2021

ELEVATIONS

SCALE: as noted

DRAWN BY:	PROJECT NUMBER:	SHEET:
M.E.	21-02	1 OF 1

EL-1